Beam 12

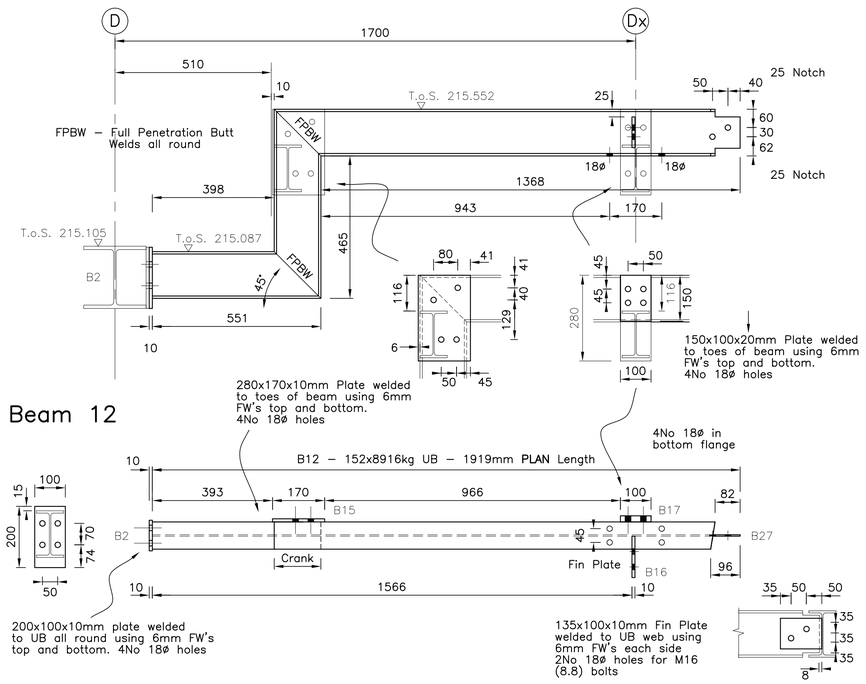

Beam 13

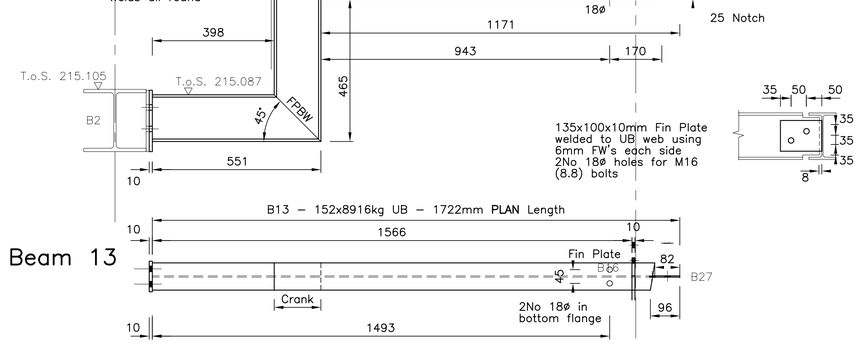

Beam 15

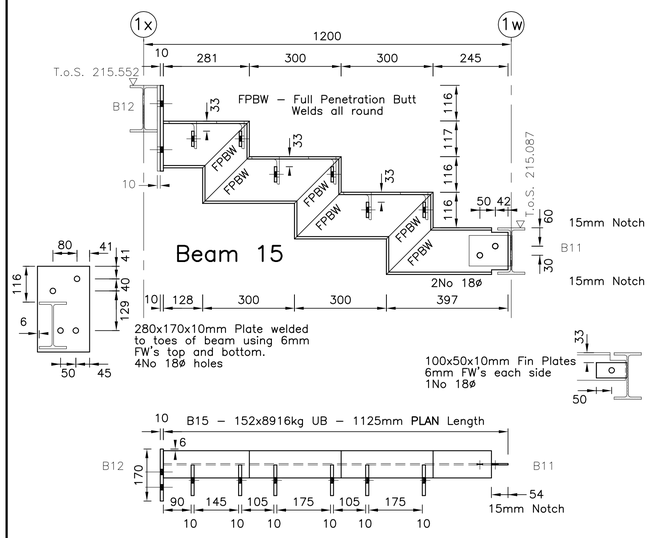

Beam 17

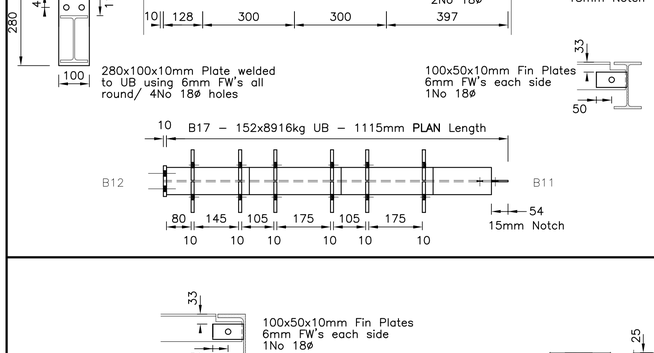

Beams 29 and 29a–f

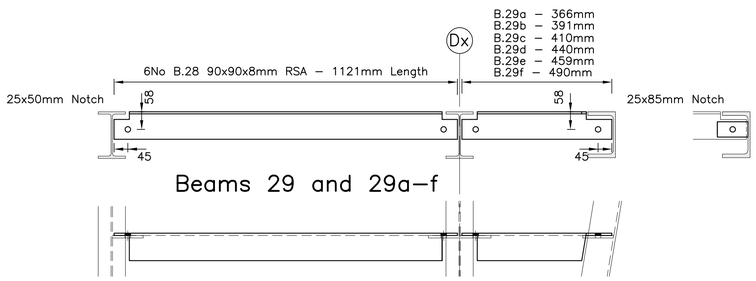

Beam 14

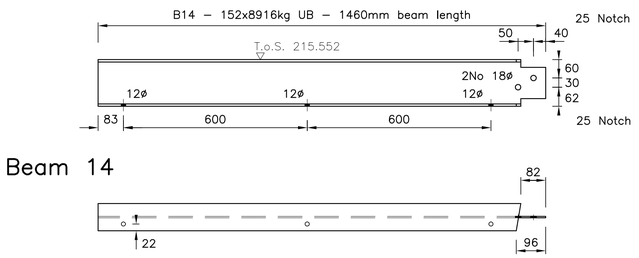

Beam 27a Cranked Section From Below

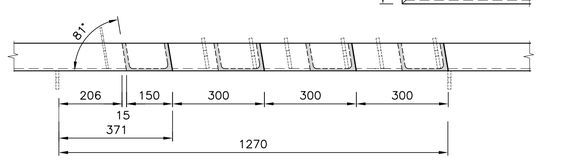

Beam 27a

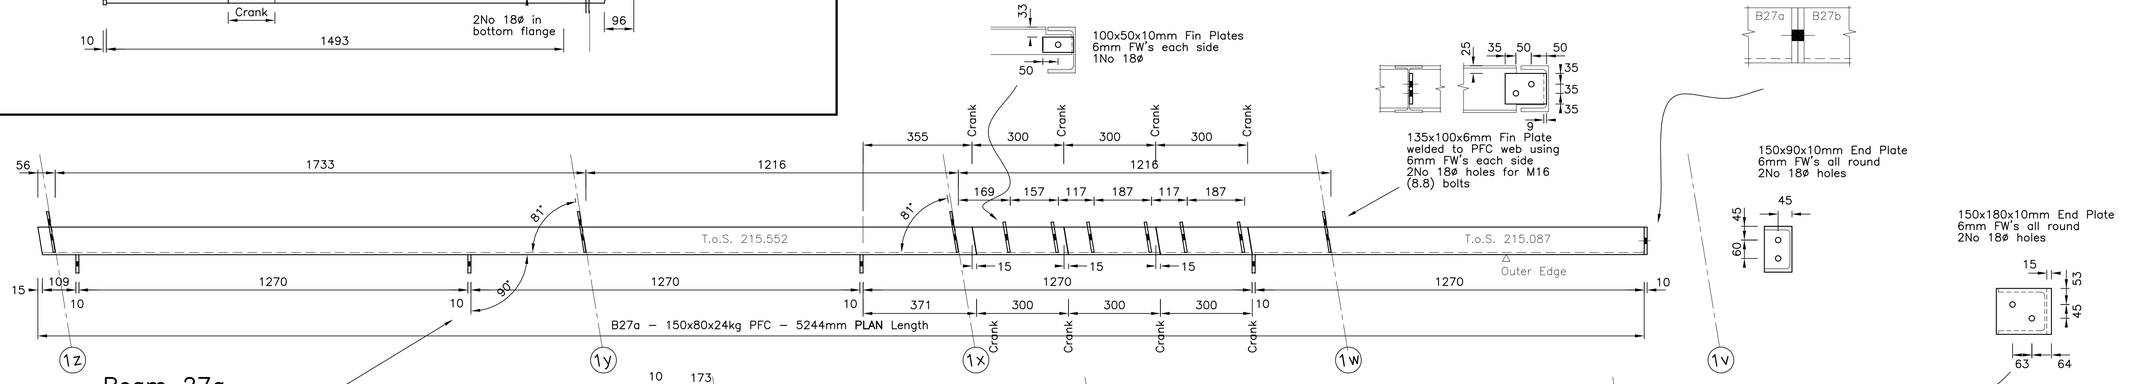

Beam 27b

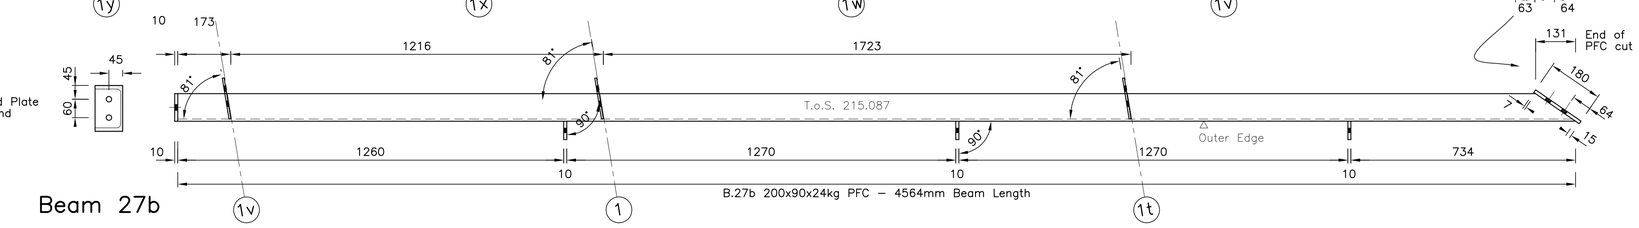

FOR CONSTRUCTION

McKAY & PARTNERS
CONSULTING ENGINEERS

6 MARKET PLACE
SELKIRK TD7 4BT
TEL 01750 721726
FAX 01750 722752

DECK PLATFORM
BEAM FABRICTION DETAILS

DRAWN	CHECKED	APPROVED
DATE	DATE	DATE
SCALE		
DRAWING NUMBER		REVISION